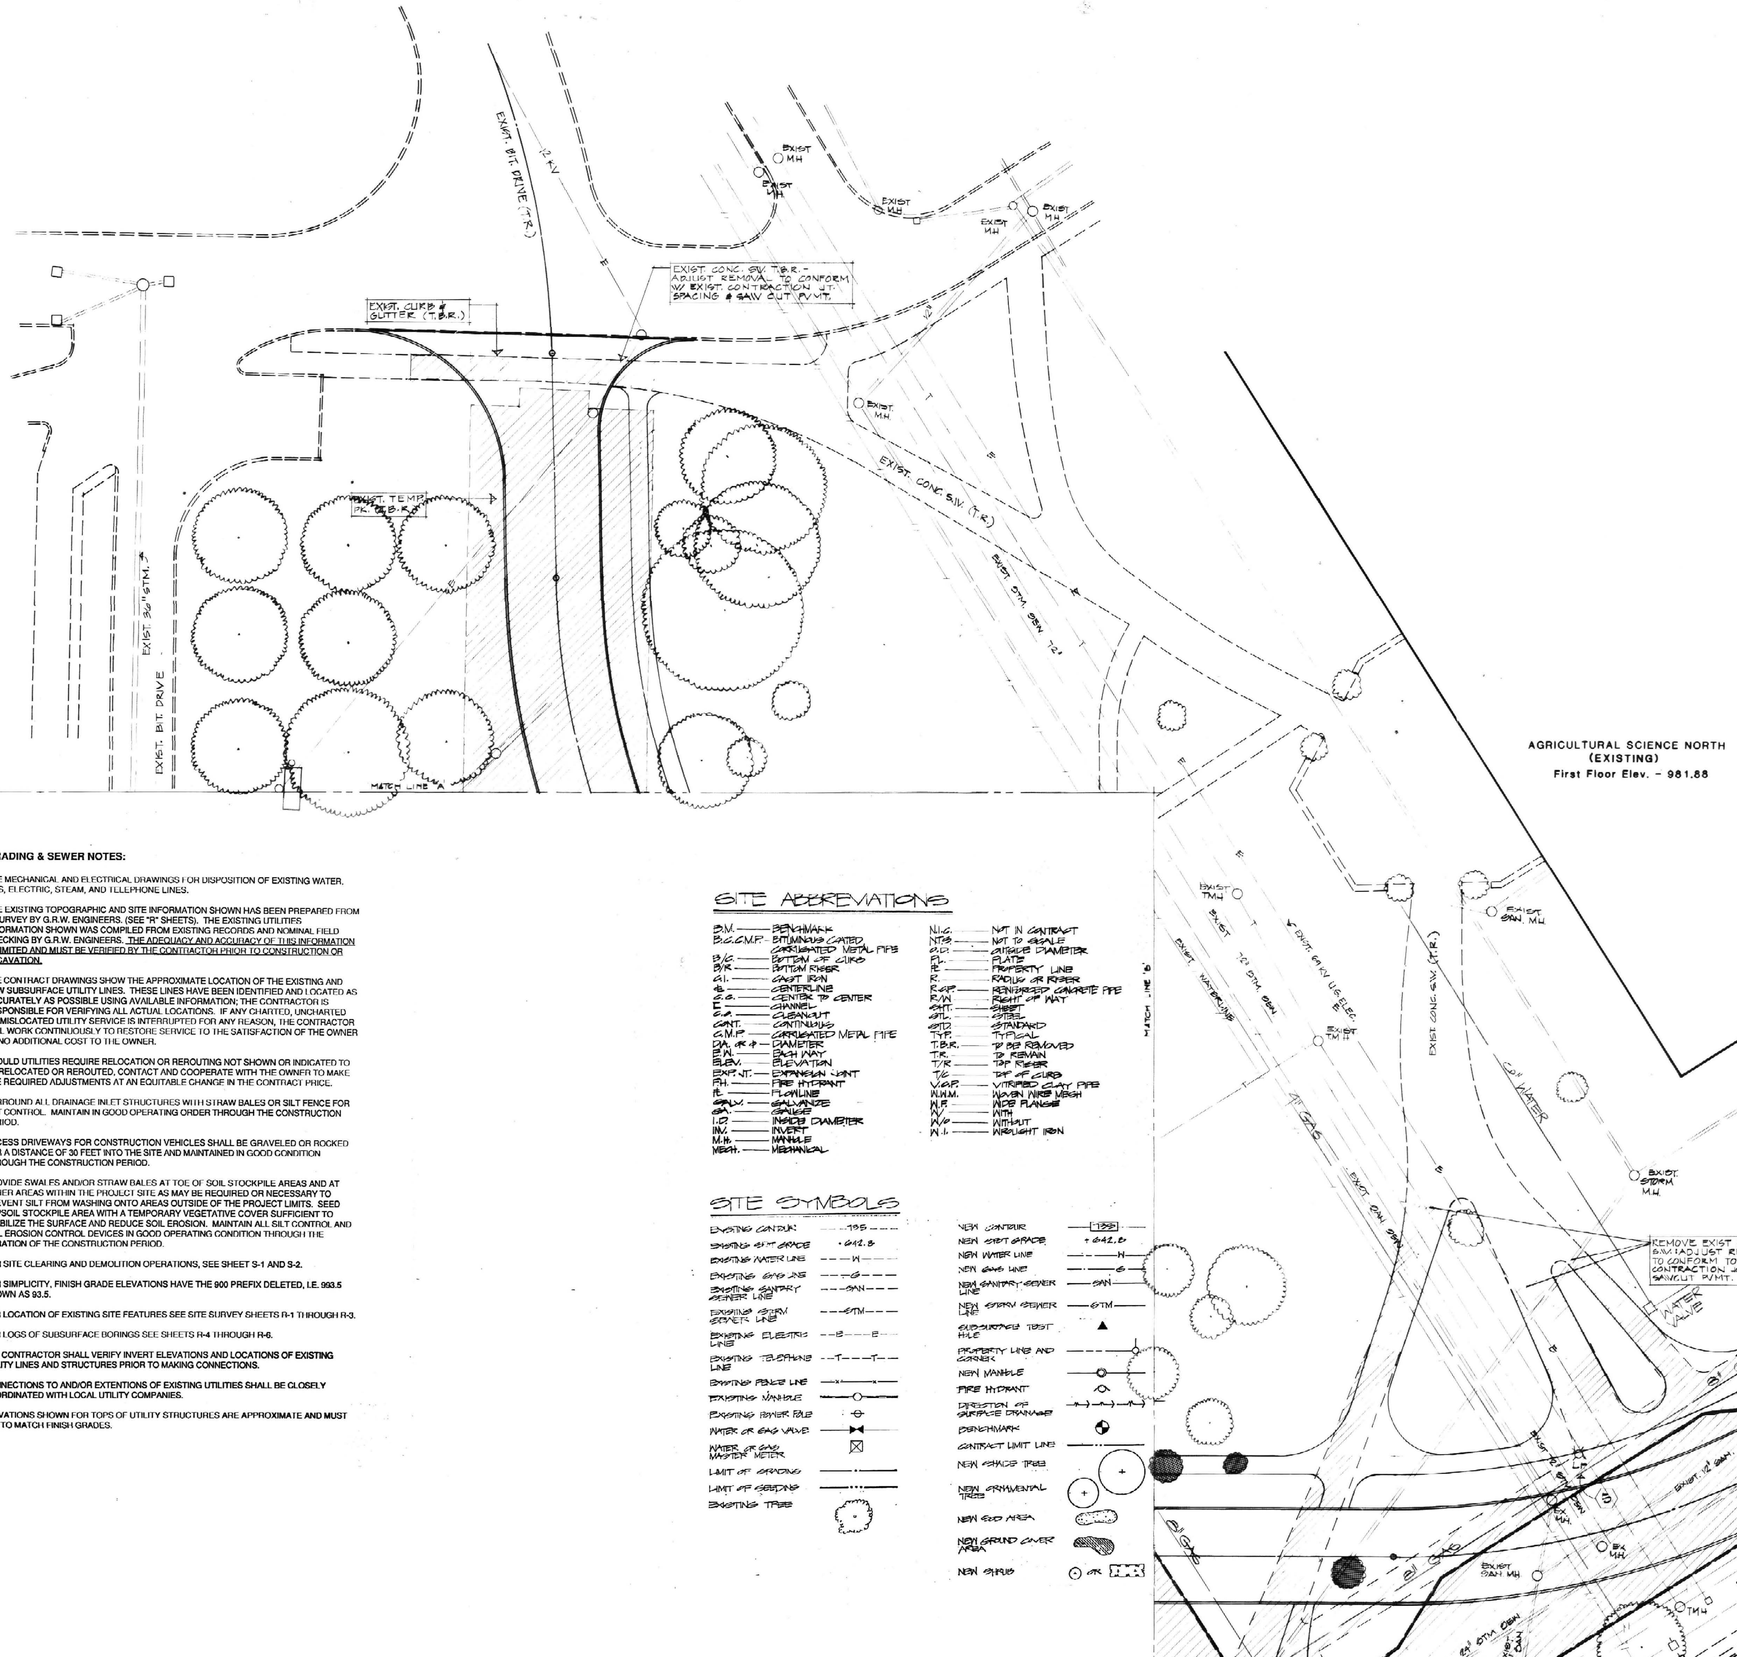

SITE GRADING & SEWER NOTES:

1. SEE MECHANICAL AND ELECTRICAL DRAWINGS FOR DISPOSITION OF EXISTING WATER, GAS, ELECTRIC, STEAM, AND TELLEPHONE LINES.
2. THE EXISTING TOPOGRAPHIC AND SITE INFORMATION SHOWN HAS BEEN PREPARED FROM A SURVEY BY G.R.W. ENGINEERS. (SEE "R" SHEETS). THE EXISTING UTILITIES INFORMATION SHOWN WAS COMPILED FROM EXISTING RECORDS AND NOMINAL FIELD CHECKING BY G.R.W. ENGINEERS. THE ADEQUACY AND ACCURACY OF THIS INFORMATION IS LIMITED AND MUST BE VERIFIED BY THE CONTRACTOR PRIOR TO CONSTRUCTION OR EXCAVATION.
3. THE CONTRACT DRAWINGS SHOW THE APPROXIMATE LOCATION OF THE EXISTING AND NEW SUBSURFACE UTILITY LINES. THESE LINES HAVE BEEN IDENTIFIED AND LOCATED AS ACCURATELY AS POSSIBLE USING AVAILABLE INFORMATION; THE CONTRACTOR IS RESPONSIBLE FOR VERIFYING ALL ACTUAL LOCATIONS. IF ANY CHARTED, UNCHARTED OR MISLOCATED UTILITY SERVICE IS INTERRUPTED FOR ANY REASON, THE CONTRACTOR WILL WORK CONTINUOUSLY TO RESTORE SERVICE TO THE SATISFACTION OF THE OWNER AT NO ADDITIONAL COST TO THE OWNER.
4. SHOULD UTILITIES REQUIRE RELOCATION OR REROUTING NOT SHOWN OR INDICATED TO BE RELOCATED OR REROUTED, CONTACT AND COOPERATE WITH THE OWNER TO MAKE THE REQUIRED ADJUSTMENTS AT AN EQUITABLE CHANGE IN THE CONTRACT PRICE.
5. SURROUND ALL DRAINAGE INLET STRUCTURES WITH STRAW BALES OR SILT FENCE FOR SILT CONTROL. MAINTAIN IN GOOD OPERATING ORDER THROUGH THE CONSTRUCTION PERIOD.
6. ACCESS DRIVEWAYS FOR CONSTRUCTION VEHICLES SHALL BE GRAVELED OR ROCKED FOR A DISTANCE OF 30 FEET INTO THE SITE AND MAINTAINED IN GOOD CONDITION THROUGH THE CONSTRUCTION PERIOD.
7. PROVIDE SWALES AND/OR STRAW BALES AT TOE OF SOIL STOCKPILE AREAS AND AT OTHER AREAS WITHIN THE PROJECT SITE AS MAY BE REQUIRED OR NECESSARY TO PREVENT SILT FROM WASHING ONTO AREAS OUTSIDE OF THE PROJECT LIMITS. SEED TOPSOIL STOCKPILE AREA WITH A TEMPORARY VEGETATIVE COVER SUFFICIENT TO STABILIZE THE SURFACE AND REDUCE SOIL EROSION. MAINTAIN ALL SILT CONTROL AND SOIL EROSION CONTROL DEVICES IN GOOD OPERATING CONDITION THROUGH THE DURATION OF THE CONSTRUCTION PERIOD.
8. FOR SITE CLEARING AND DEMOLITION OPERATIONS, SEE SHEET S-1 AND S-2.
9. FOR SIMPLICITY, FINISH GRADE ELEVATIONS HAVE THE 900 PREFIX DELETED, I.E. 993.5 SHOWN AS 93.5.
10. FOR LOCATION OF EXISTING SITE FEATURES SEE SITE SURVEY SHEETS R-1 THROUGH R-3.
11. FOR LOGS OF SUBSURFACE BORINGS SEE SHEETS R-4 THROUGH R-6.
12. THE CONTRACTOR SHALL VERIFY INVERT ELEVATIONS AND LOCATIONS OF EXISTING UTILITY LINES AND STRUCTURES PRIOR TO MAKING CONNECTIONS.
13. CONNECTIONS TO AND/OR EXTENTIONS OF EXISTING UTILITIES SHALL BE CLOSELY COORDINATED WITH LOCAL UTILITY COMPANIES.
14. ELEVATIONS SHOWN FOR TOPS OF UTILITY STRUCTURES ARE APPROXIMATE AND MUST BE SET TO MATCH FINISH GRADES.

SITE ABBREVIATIONS

B.M.	BENCHMARK	N.I.C.	NOT IN CONTRACT
B.C.C.M.P.	BITUMINOUS COATED CORRUGATED METAL PIPE	N.T.S.	NOT TO SCALE
B/C.	BOTTOM OF CURB	O.D.	OUTSIDE DIAMETER
B/R.	BOTTOM RISER	PL.	PLATE
C.I.	CAST IRON	P.L.	PROPERTY LINE
℄	CENTERLINE	R.	RADIUS OR RISER
C.C.	CENTER TO CENTER	R.C.P.	REINFORCED CONCRETE PIPE
CH.	CHANNEL	R/W	RIGHT OF WAY
C.O.	CLEANOUT	SHT.	SHEET
CONT.	CONTINUOUS	STL.	STEEL
C.M.P.	CORRUGATED METAL PIPE	STD.	STANDARD
DIA. OR Ø	DIAMETER	TYP.	TYPICAL
E.W.	EACH WAY	T.B.R.	TO BE REMOVED
ELEV.	ELEVATION	T.R.	TO REMAIN
EXP. JT.	EXPANSION JOINT	T/R	TOP RISER
F.H.	FIRE HYDRANT	T/C	TOP OF CURB
FL.	FLOWLINE	V.C.P.	VITRIFIED CLAY PIPE
GALV.	GALVANIZE	W.W.M.	WOVEN WIRE MESH
GA.	GAUGE	W.F.	WIDE FLANGE
I.D.	INSIDE DIAMETER	W/	WITH
INV.	INVERT	W/O	WITHOUT
M.H.	MANHOLE	W.I.	WROUGHT IRON
MECH.	MECHANICAL		

SITE SYMBOLS

EXISTING CONTOUR	195	NEW CONTOUR	195
EXISTING SPOT GRADE	+ 642.8	NEW SPOT GRADE	+ 642.8
EXISTING WATER LINE	W	NEW WATER LINE	W
EXISTING GAS LINE	G	NEW GAS LINE	G
EXISTING SANITARY SEWER LINE	SAN	NEW SANITARY SEWER LINE	SAN
EXISTING STORM SEWER LINE	STM	NEW STORM SEWER LINE	STM
EXISTING ELECTRIC LINE	E	SUBSURFACE TEST HOLE	▲
EXISTING TELEPHONE LINE	T	PROPERTY LINE AND CORNER	
EXISTING FENCE LINE	X	NEW MANHOLE	
EXISTING MANHOLE		FIRE HYDRANT	
EXISTING POWER POLE		DIRECTION OF SURFACE DRAINAGE	
WATER OR GAS VALVE		BENCHMARK	
WATER OR GAS METER		CONTRACT LIMIT LINE	
LIMIT OF GRADING		NEW SHADE TREE	
LIMIT OF SEEDING		NEW ORNAMENTAL TREE	
EXISTING TREE		NEW SOD AREA	
		NEW GROUND COVER AREA	
		NEW SHRUB	OR

LEGEND

- EXISTING BIT. PAVEMENT & BASE, SIDEWALK AND CURB TO BE REMOVED.
- EXISTING TREE TO BE REMOVED
- EXISTING TREE TO REMAIN
- —X—X TEMPORARY PROJECT FENCE: SEE SPECS. DIV 1.
- • SEE SHEET S-2 FOR SITE DEMOLITION NOTES.
- NOTE REFERENCE: SEE SHEET S-2
- • SEE SHEET S-2 FOR SITE SYMBOLS & ABBREVIATIONS

S-2	S-2
R8-3	R8-3
R5-2	R5-2

ALBERT B. CHANDLER MEDICAL CENTER UNIVERSITY OF KENTUCKY HOSPITAL EXPANSION & RENOVATION

STATE OF KENTUCKY REGISTERED PROFESSIONAL ENGINEER MICHAEL J. MORGAN 33.9

SAMUEL H. HALLEY REGISTERED ARCHITECT NO. 1176 COMMONWEALTH OF KENTUCKY

OMNI/CMW Joint Venture Architects

In Association with Hellmuth, Obata, & Kassabaum

Omni Architects — 2365 Harrodsburg Road, Lexington KY 40504 Ph 606 223 3045

Chrisman-Mills-Woodford — 325 S. Broadway, Lexington, KY 40508 Ph 606 254 6623

Site Demolition & Clearing Plan

HOSPITAL EXPANSION & RENOVATION
A. B. CHANDLER MEDICAL CENTER

PROJECT NO. 304.1

University of Kentucky Design & Construction Approval

Director

FEB 10 1988

Date JUNE - 87
Drawn by MG, DW
Check by MJ
Revisions JAN 88

BID PACKAGE #1

RS-2

HOSPITAL ADDITION