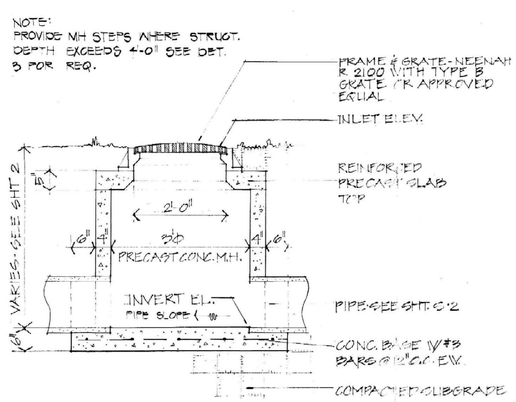

CATCH BASIN 1

SCALE: 3/4"=1'-0"

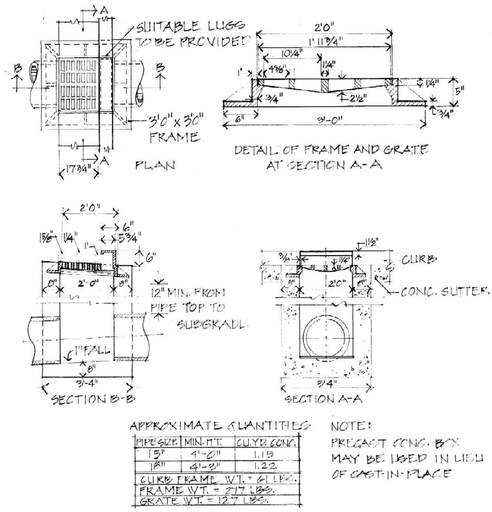

APPROXIMATE QUANTITIES

PIPE SIZE	MIN. HT.	CU. YD. CONC.
15"	4'-0"	1.19
18"	4'-2"	1.22
CURB FRAME WT. = 61 LBS.		
FRAME WT. = 217 LBS.		
GRATE WT. = 137 LBS.		

NOTE:
PRECAST CONC. BOX MAY BE USED IN LIEU OF CAST-IN-PLACE

TYPICAL CURB BOX INLET 2

N.T.S.

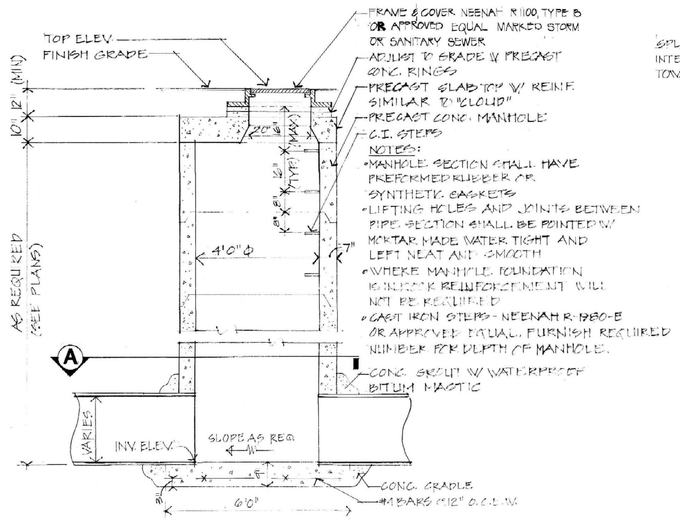

SANITARY & STORM MANHOLE 3

SCALE: 1/2"=1'-0"

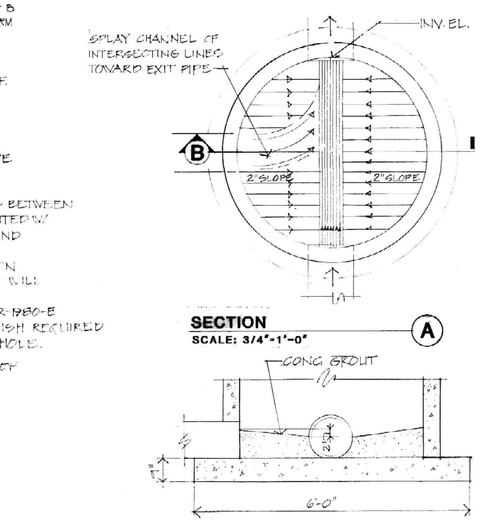

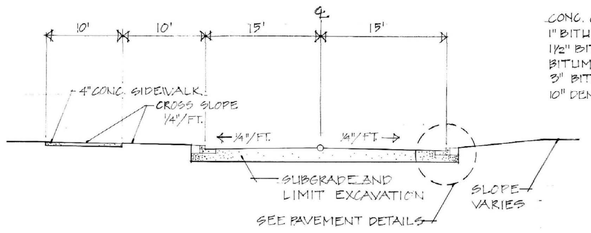

TYPICAL SECTION, STREET "A" & STREET "B" 4

SCALE: 1/8"=1'-0"

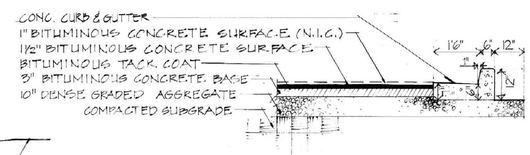

PAVEMENT DETAIL, STREET "B" 5

SCALE: 1/2"=1'-0"

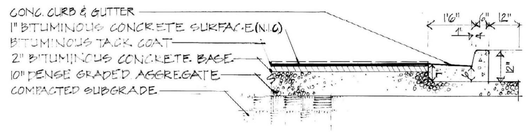

PAVEMENT DETAIL, STREET "A" 6

SCALE: 1/2"=1'-0"

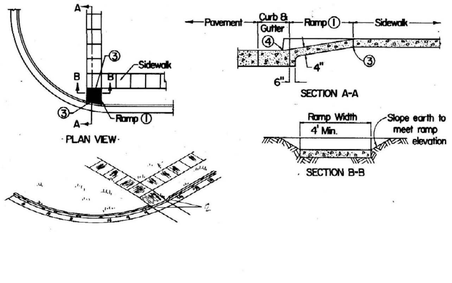

HANDICAP RAMP 7

N.T.S.

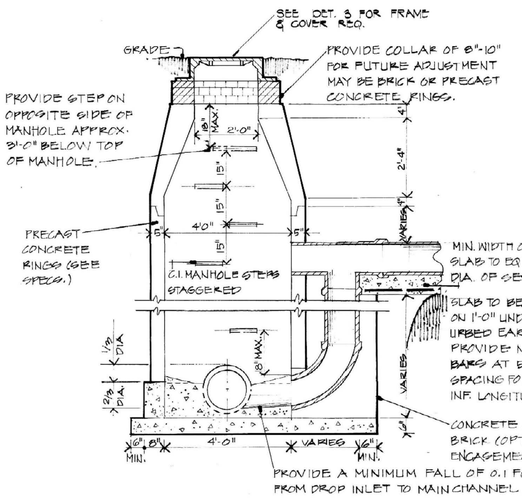

DROP MANHOLE 8

SCALE: 1/2" 1'-0"

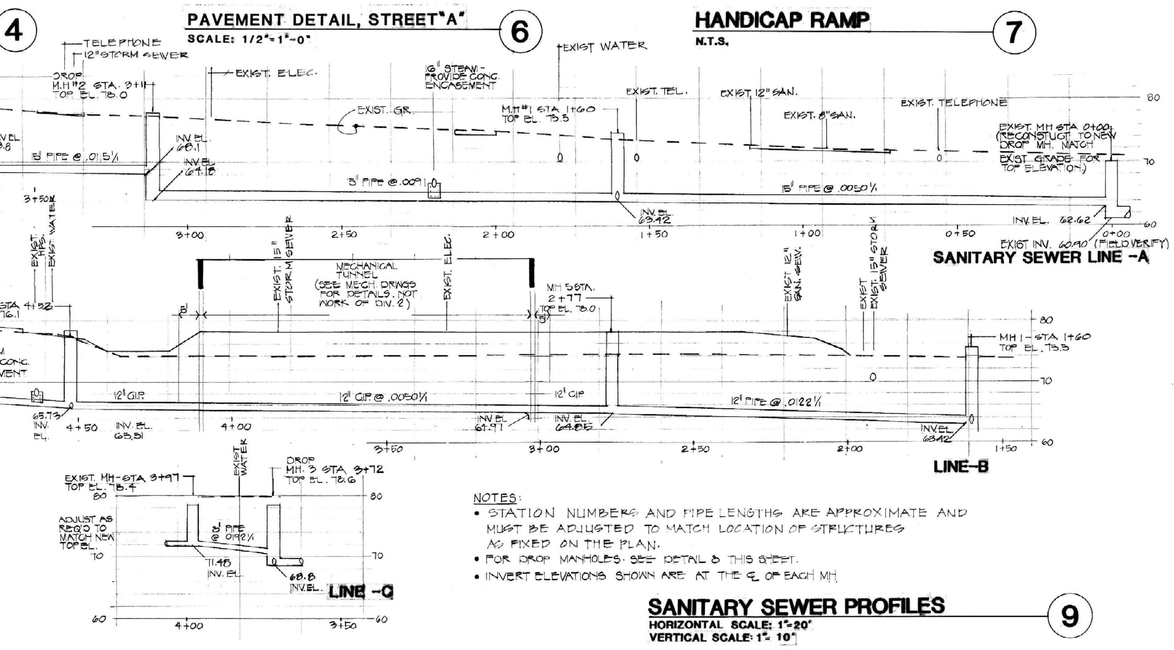

SANITARY SEWER LINE -A, -B, -C, -D 9

HORIZONTAL SCALE: 1"=20'
VERTICAL SCALE: 1"= 10'

NOTES:
- STATION NUMBERS AND PIPE LENGTHS ARE APPROXIMATE AND MUST BE ADJUSTED TO MATCH LOCATION OF STRUCTURES AS FIXED ON THE PLAN.
- FOR DROP MANHOLES, SEE DETAIL 8 THIS SHEET.
- INVERT ELEVATIONS SHOWN ARE AT THE ℄ OF EACH MH.

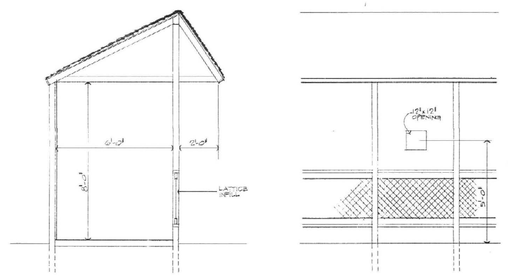

TEMPORARY PEDESTRIAN WALKWAY 10

N.T.S.

ALBERT B. CHANDLER MEDICAL CENTER UNIVERSITY OF KENTUCKY HOSPITAL EXPANSION & RENOVATION

BID PACKAGE #1

OMNI/CMW Joint Venture Architects

In Association with Heilmuth, Obata, & Kassabaum

Omni Architects — 2365 Harrodsburg Road, Lexington, KY 40504 — Ph 606 223 3545
Chrisman-Miller-Woolford — 328 S. Broadway, Lexington, KY 40508 — Ph 606-254-6823

Site Details & Sanitary Sewer Details

HOSPITAL EXPANSION & RENOVATION
A. B. CHANDLER MEDICAL CENTER
PROJECT NO. 304.1

University of Kentucky Design & Construction Approval
Director
FEB 29 1988

Date: JUNE 19
Drawn by: K.S
Check by: V²
Revisions

RS-7

HOSPITAL ADDITION

Cab # 119 Slot Document # A-1 10/87-01

STATE OF KENTUCKY — LICENSED LANDSCAPE ARCHITECT — 336 — MCLEVAIN
STATE OF KENTUCKY — REGISTERED PROFESSIONAL ENGINEER — JAMES A. KASSER — 6679
SAMUEL H. HALLEY III — REGISTERED ARCHITECT — COMMONWEALTH OF KENTUCKY