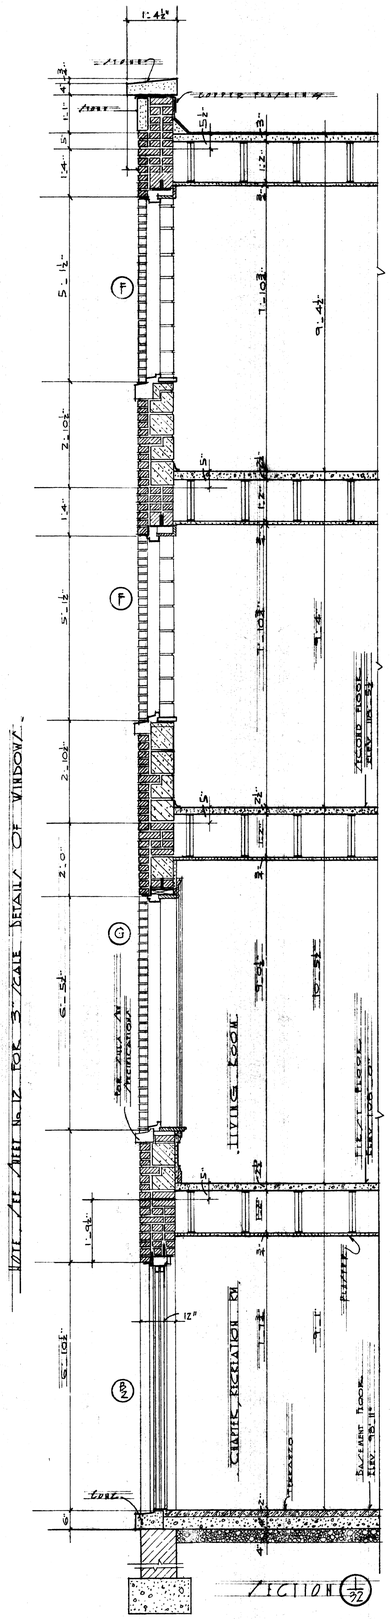

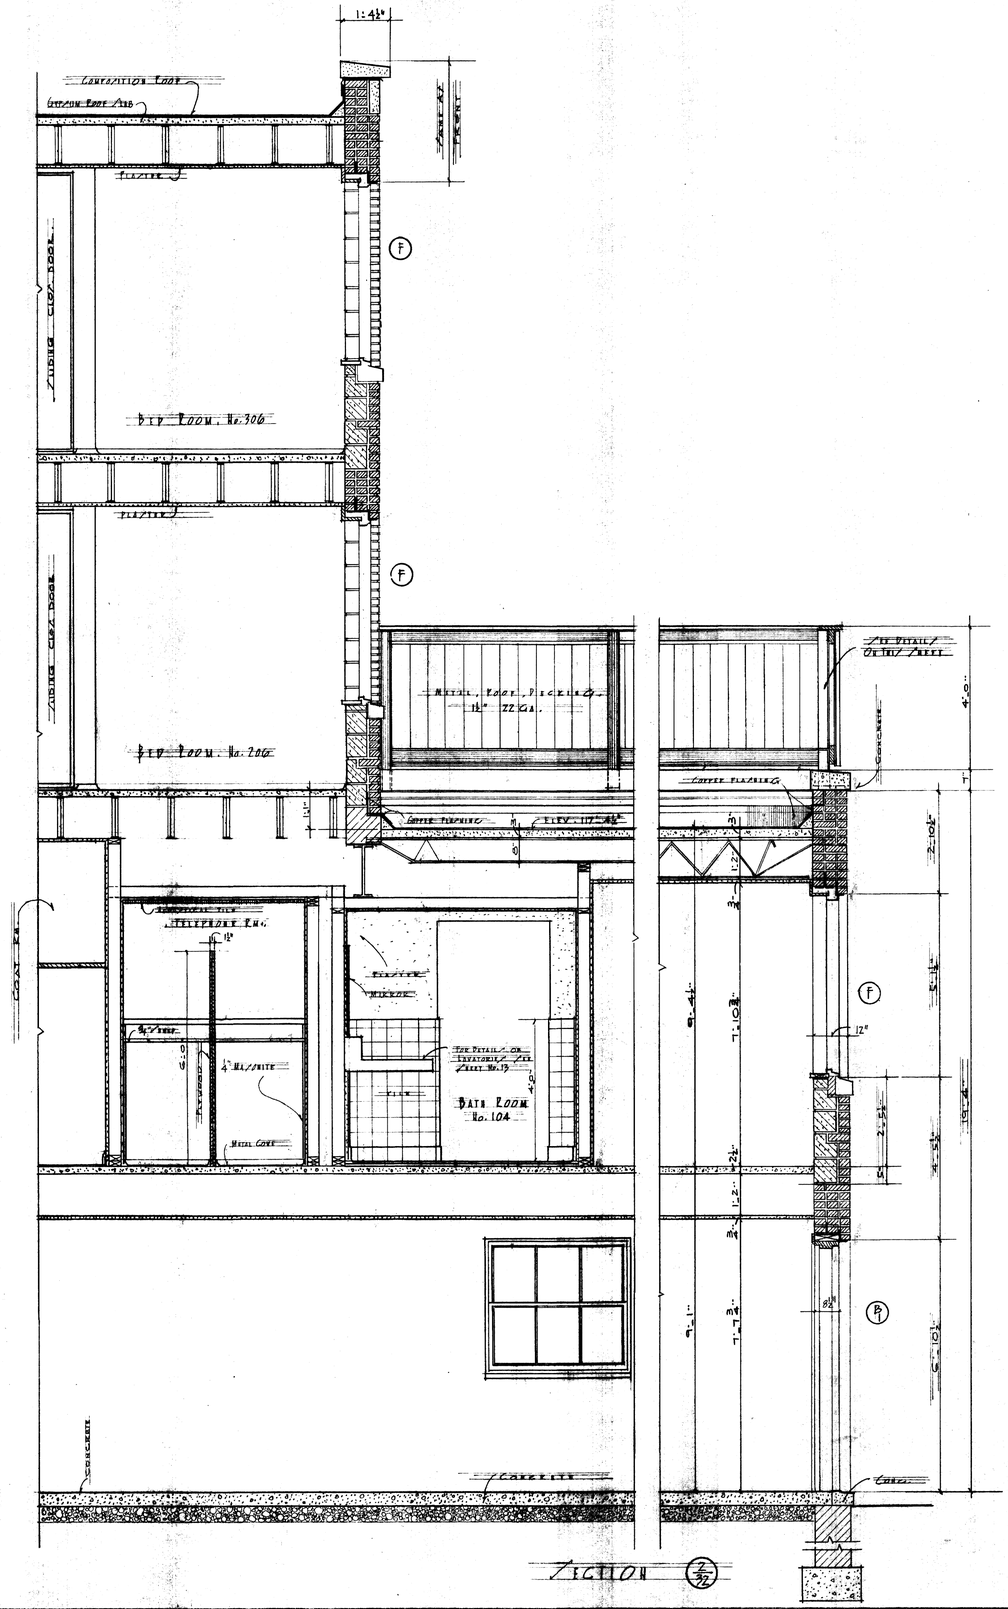

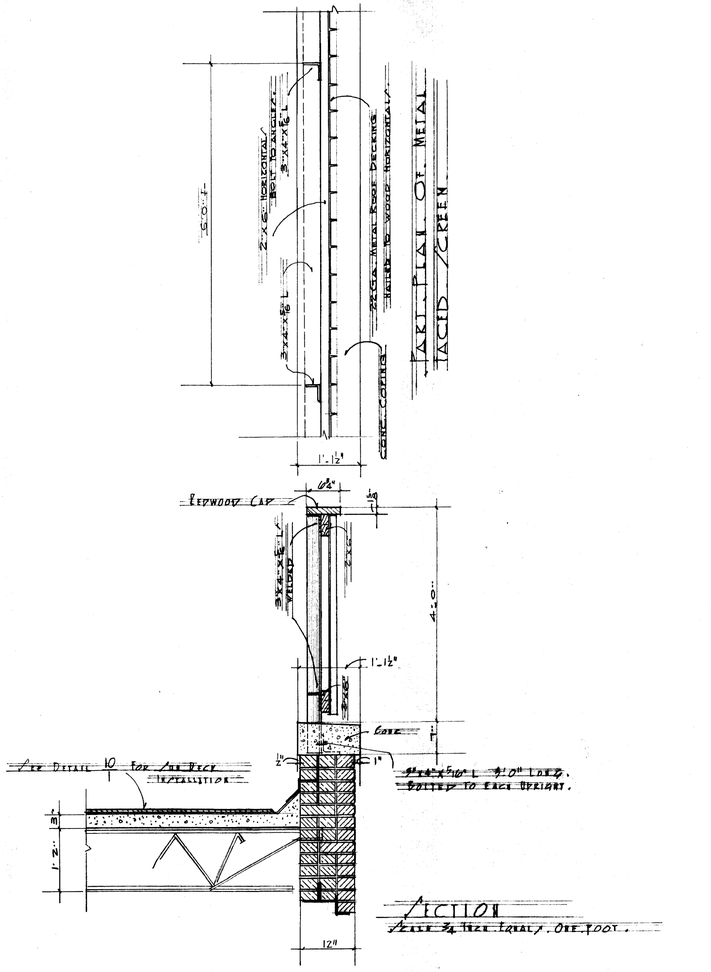

DETAILS OF METAL FACED SCREEN ON SUN DECK PICKETS. 3/32

TOWER No. 6 TYPE No. 2

SORORITY HOUSES FOR UNIVERSITY OF KENTUCKY

COMMONWEALTH OF KENTUCKY
DEPARTMENT OF FINANCE
FRANKFORT, KENTUCKY

APPROVALS

9-12-56 DATE

9-12-56 DATE

JOHN T. GILLIG, ARCHITECT
ROBERT E. RADER, JR., DESIGNER, ASSOCIATED
180 WALNUT STREET LEXINGTON, KENTUCKY

JOHN T. GILLIG REGISTERED NO. 21 COMMONWEALTH OF KENTUCKY ARCHITECT

DATE SEPT 11 1956
DRAWN BY R.R.
CHECKED BY N.C.

REVISIONS

SHEET NO. 32 OF

U-620

Document # 008143 Slot A-3 Cab # 121