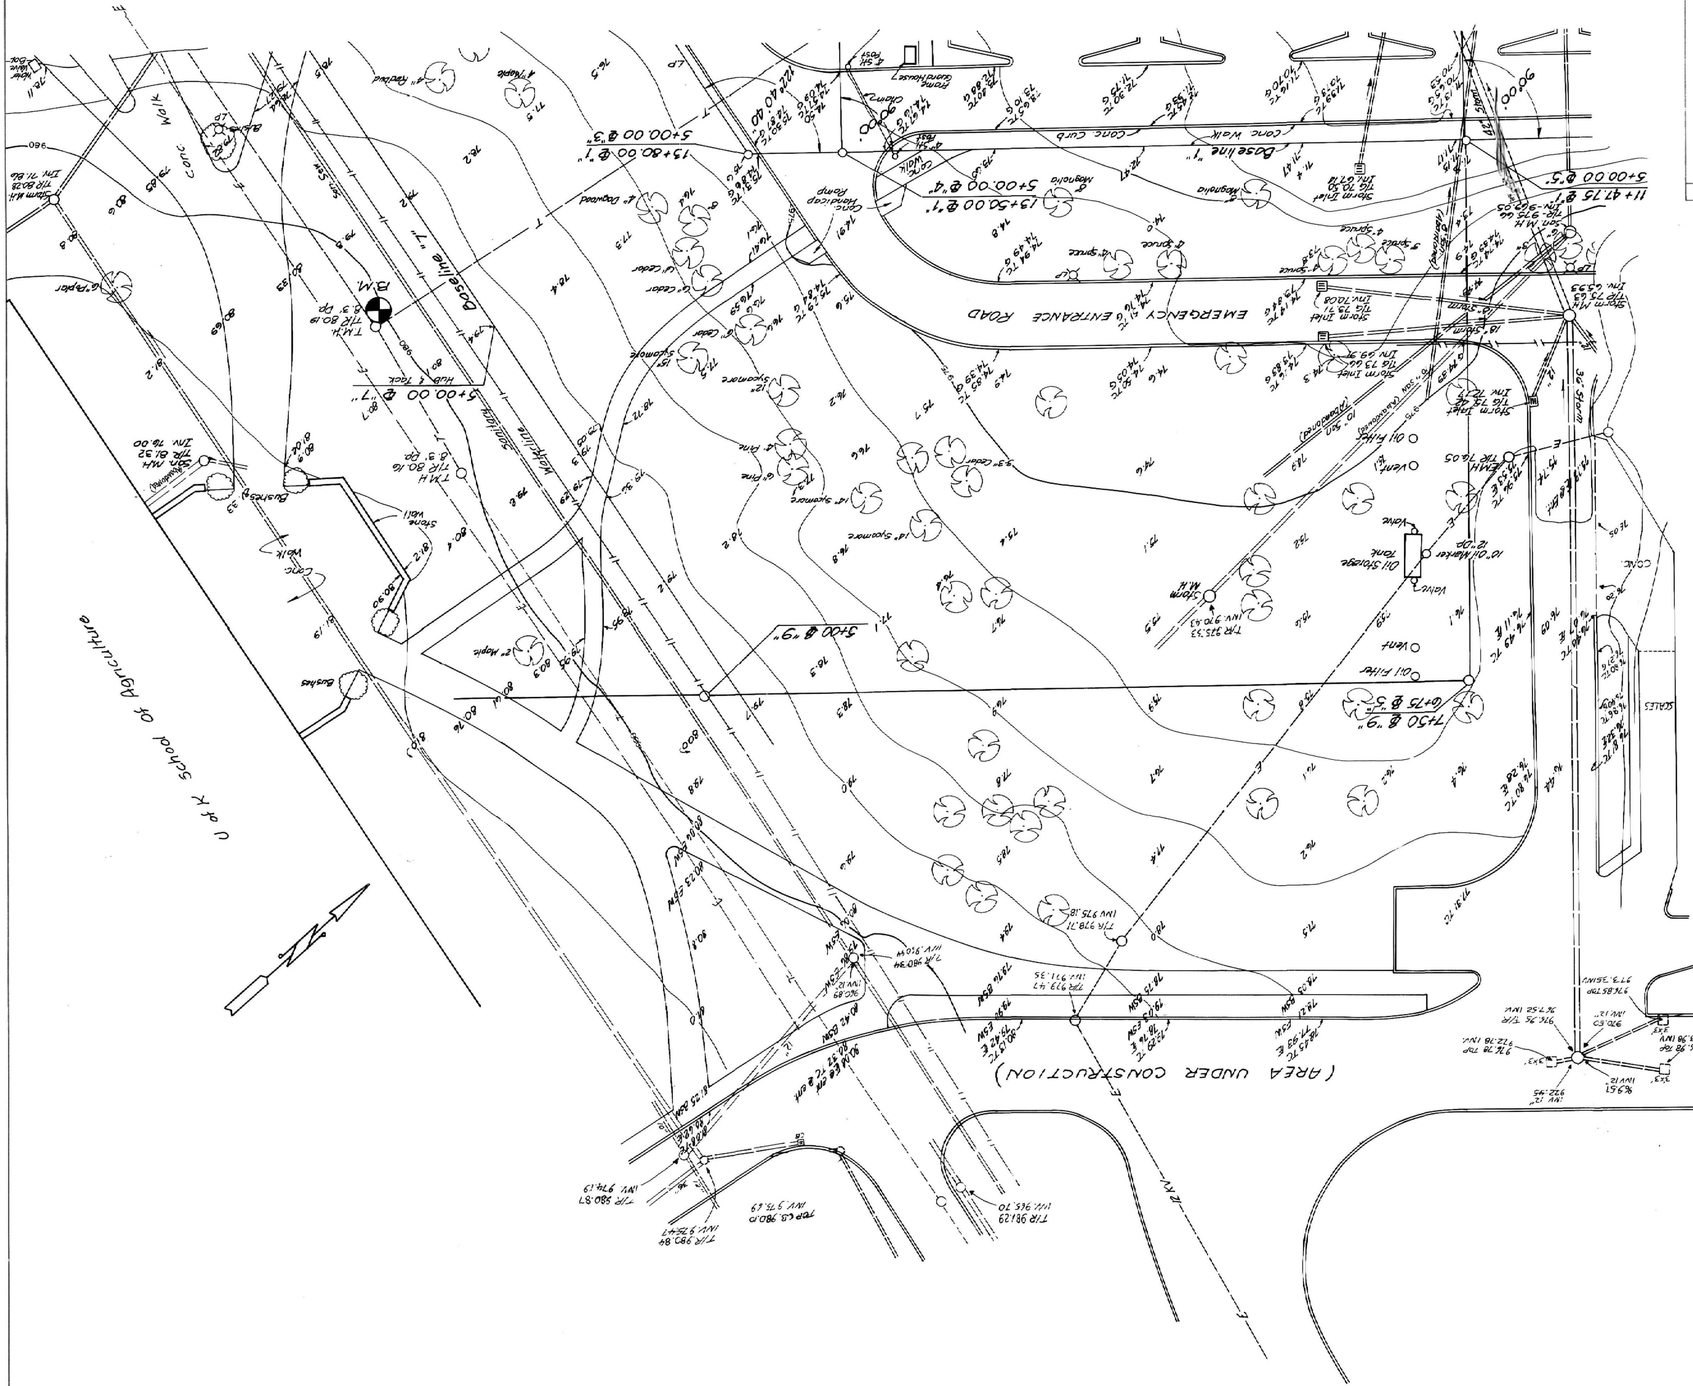

GRW Engineers, Inc.
LEXINGTON, BOWLING GREEN AND LOUISVILLE, KENTUCKY

DRAWN | DATE
TRACED | SCALE
CHECKED | SHEET NO. R•3
APPROVED

NO	DESCRIPTION	DATE	BY

REVISIONS